BV-81 / The Paddock

# Cover, design criteria and general notes

Issue 1, 2026-10-09 (concept drawing set) | Diagrammatic; dimensions in feet-inches

## DRAWING SET

| | |
|---|---|
| G0 | Cover, design criteria and general notes |
| A1 | Dimensioned floor plan |
| A2 | Area and clear room schedule |
| A3 | Roof plan |
| A4 | South / north elevations |
| A5 | East / west elevations |
| A6 | Building sections |
| S1 | Framing intent and header / beam schedule |
| D1 | Typical details |
| A7 | Door and window schedule |
| E1 | Electrical, smoke and CO placement |
| F1 | Foundation intent plan |
| I1 | Room planning, plumbing and HVAC intent |
| M1 | Materials, appearance and finish schedule |
| V1 | Geometry illustration |

## SCOPE AND LIMITS

Home: BV-81 The Paddock - Issue 1, 2026-10-09 (concept drawing set)
Main footprint 56'-0" x 36'-0"; stories: 1; framing: stick
Dimensions in feet-inches from the layout's inches; verify every dimension on site.
HOW TO READ THE DIMENSIONS
Overall and exterior dimensions are to the outside face of the exterior walls as drawn. Room sizes are clear inside sizes between drawn wall faces. Window and door sizes are width x height.
Exterior strings locate each opening from the building corner to the opening's edges. The interior wall row outside the plan marks both faces of each wall between rooms, with the clear space written in each gap where it fits.
Walls are drawn at a nominal thickness; your builder sets the final wall build-up, so check room sizes against the wall you build.
Scales apply when printed full size on 24 x 36 in paper. Do not scale the drawings; use the written dimensions.
Drawn by the BarndoVista drawing generator v6.3 (2026-10-09).
Unstamped; not an engineering design. Not for construction until reviewed by your local builder and any required licensed professional.
No structural, foundation, mechanical, electrical, plumbing or permit design is supplied.
Code references (IRC sections) are pointers for your builder, not a determination that this design complies with any code: your local code as adopted and your builder or engineer govern.

Drafting check: passed (a drafting check, not an engineering or code review).

## DESIGN CRITERIA (BUILDER FILLS IN)

| | |
|---|---|
| Ground snow load and code edition | |
| Ultimate design wind speed (mph) and exposure | |
| Seismic design category | |
| Frost depth (in) | |
| Adopted code and edition | |

Never pre-filled: obtain each value for this site from the local building department.

## LOADS NOTE

Structural design is by others. These drawings show layout and appearance; they are not an engineering design and are not stamped. Before building, your builder or a licensed engineer must obtain this site's ground snow load, wind speed, seismic design category and frost depth from the local building department and use them to size every beam, header, truss, post, footing and connection. Roof trusses are designed by the truss manufacturer. Build to the code your jurisdiction adopted.

## STRUCTURAL GENERAL NOTES

- Light and ventilation: glazed area at least 8% of each habitable room (IRC R303.1); dwelling ventilation per IRC R303.4/M1505; kitchen local exhaust per R303.1/M1505 and ducted cooking exhaust per M1503. Verify to the locally adopted code with your builder.
- Structure by others: every beam, header, post, footing and connection is designed by the builder's licensed engineer.
- Wall heights, headers and overhangs are designed by the builder's engineer (openings over 10 ft wide are tagged ENG HDR).
- Roof trusses are designed by the truss manufacturer; truss drawings are submitted with the permit.
- Braced-wall / lateral design by the engineer, especially beside garage doors and window walls.
- Garage / shop separation per IRC R302.5 and R302.6 (see D1).

## LAYOUT FEATURES AND NOTES

- Four bedrooms and two full baths
- Inset attached equipment bay / tack room; no hay or animals in the attached wing
- Bay entry into a wide mudroom / laundry with a drawn wash sink
- 8-ft front entry and 10-ft rear porches
- Enclosed coat storage at the main entry
- Unstamped concept. Stable and hay storage are separate site matters by others; sink plumbing by local design.


SAMPLE - not for construction; dimensions removed. The full set is sold separately.

BarndoVista

BV-81 / The Paddock

# Dimensioned floor plan

Issue 1, 2026-10-09 (concept drawing set) | SAMPLE: dimensions removed; not buildable

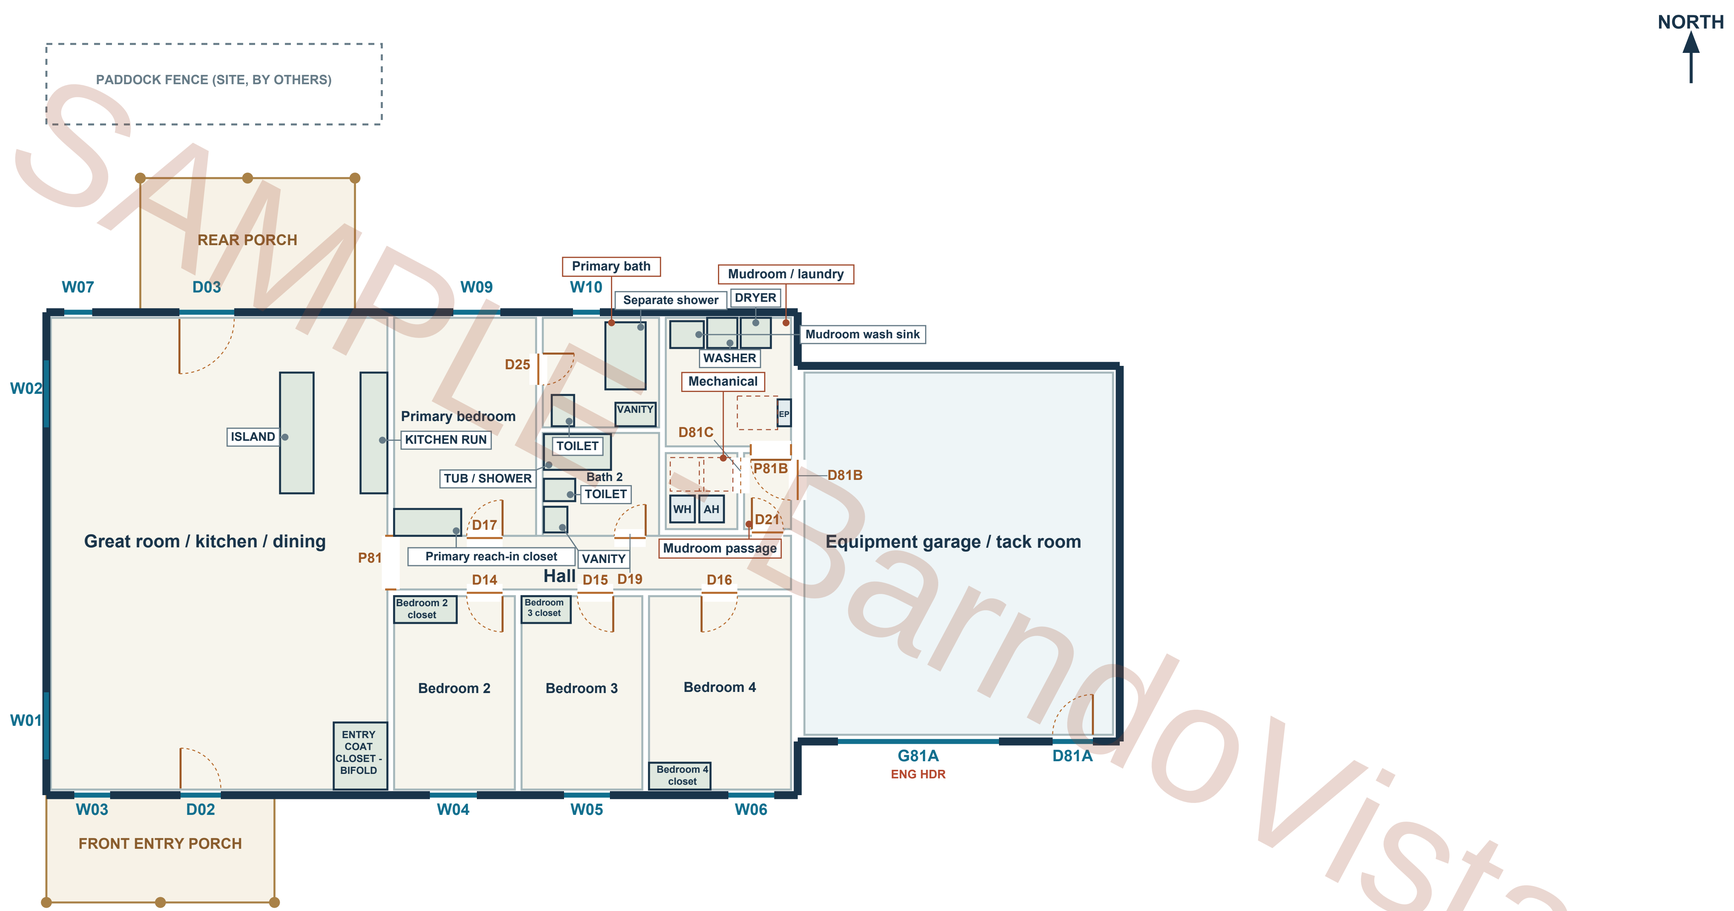


SAMPLE - Barndo Vista

Conventional stick framing; trusses, posts, beams and footings by the builder's engineer.

ENG HDR = opening over 10 ft clear: header by your engineer

SAMPLE - not for construction; dimensions removed. The full set is sold separately.

## A1 Dimensioned floor plan

Concept / builder-ready drawing set - not for construction until reviewed by your local builder and any required licensed professional

Structural design, member sizing, foundation design and engineering are by the buyer's builder/engineer per local code.

BarndoVista, barndovista@gmail.com

SCALE: 3/16" = 1'-0"

SHEET 2 OF 3

Issue 1, 2026-10-09 (concept drawing set)

DRAWN BY: BarndoVista


BV-81 / The Paddock

# Geometry illustration

Issue 1, 2026-10-09 (concept drawing set) | Massing from the plan (not a rendering); not a built-home photograph



Front-left view: Massing from the plan (not a rendering)

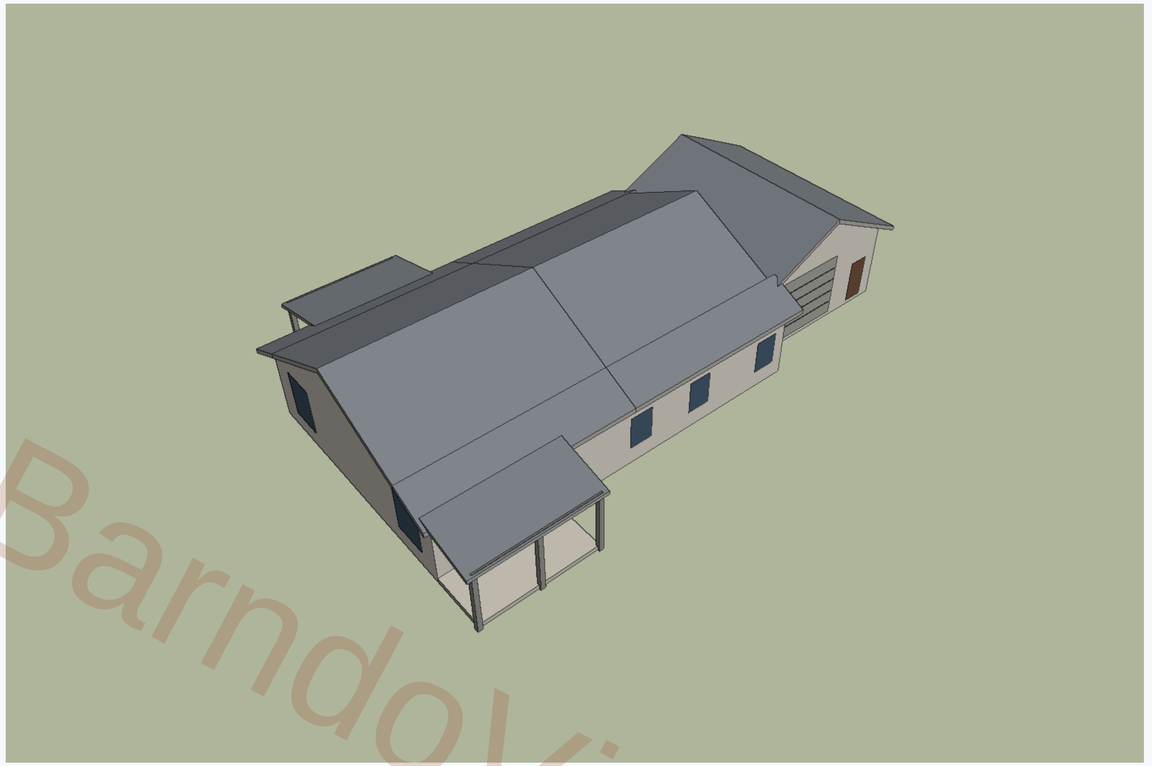

Aerial view: Massing from the plan (not a rendering)

Illustration derives from main and wing rectangles; verify design and finish selections locally.

SAMPLE - not for construction; dimensions removed. The full set is sold separately.

SAMPLE - BarndoVista

## V1 Geometry illustration

Concept / builder-ready drawing set - not for construction until reviewed by your local builder and any required licensed professional

Structural design, member sizing, foundation design and engineering are by the buyer's builder/engineer per local code.

BarndoVista, barndovista@gmail.com

SCALE: NOT TO SCALE

SHEET 3 OF 3

Issue 1, 2026-10-09 (concept drawing set)

DRAWN BY: BarndoVista